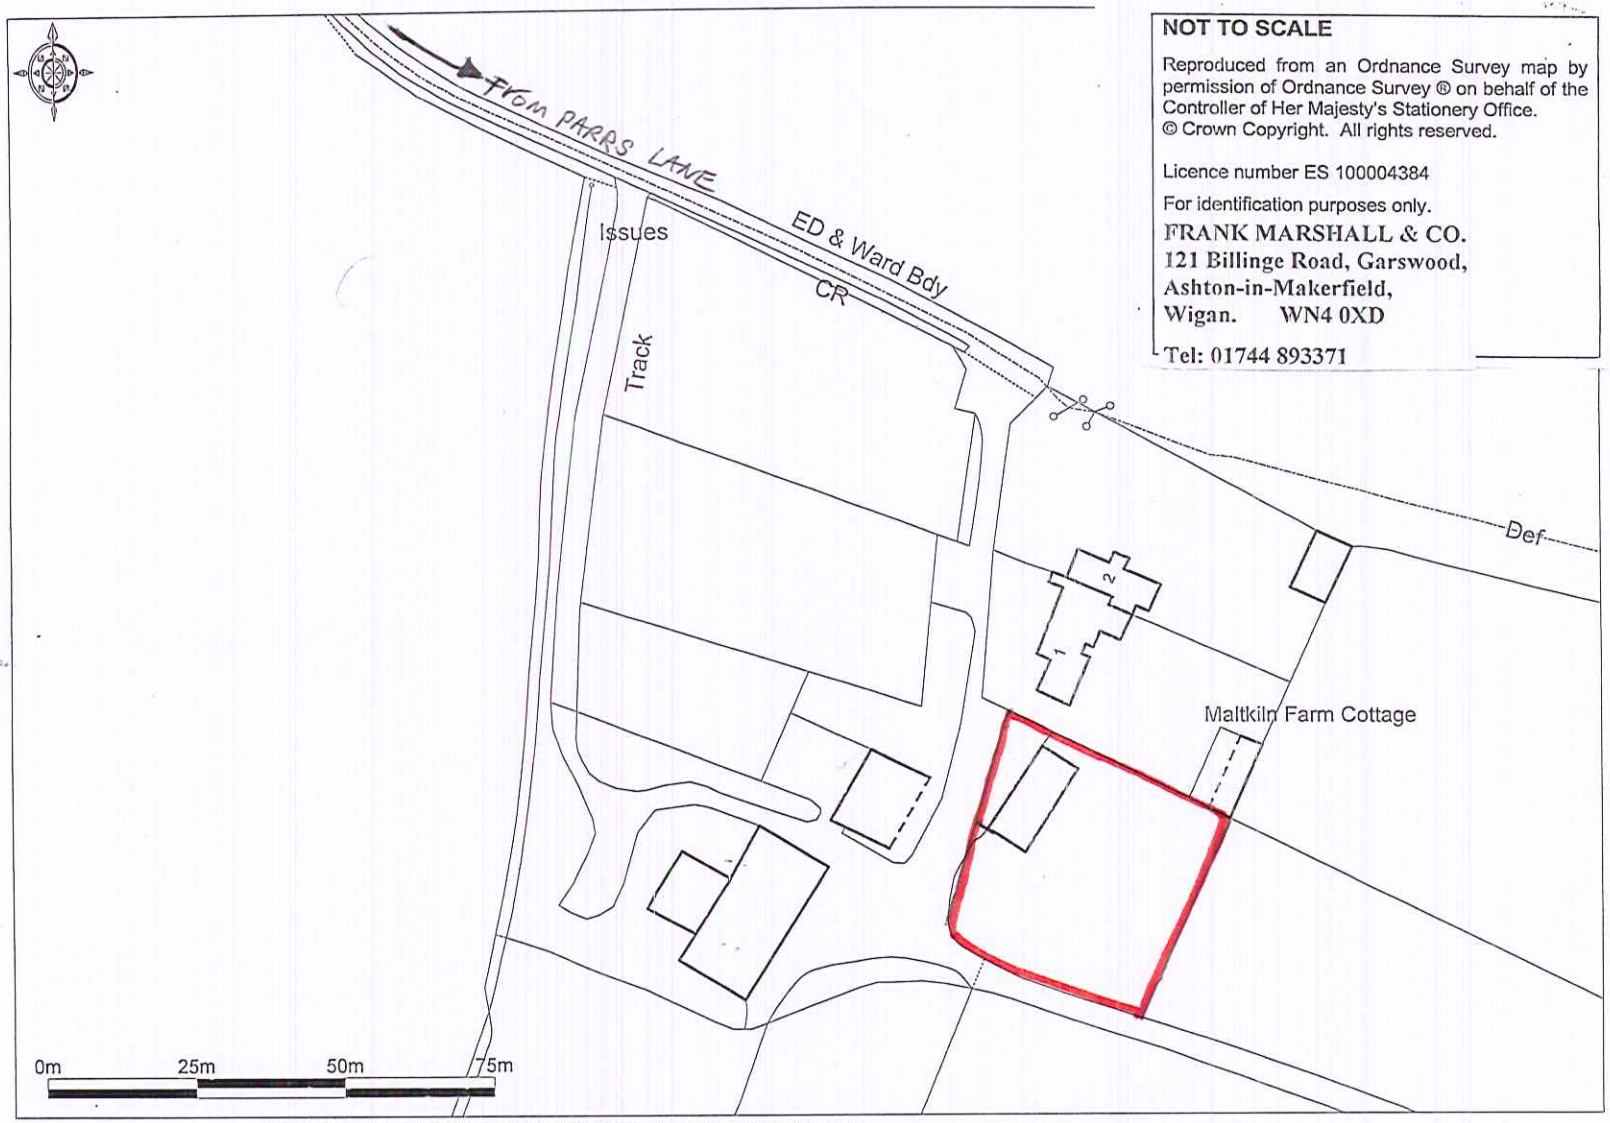


**NOT TO SCALE**

Reproduced from an Ordnance Survey map by permission of Ordnance Survey ® on behalf of the Controller of Her Majesty's Stationery Office.
© Crown Copyright. All rights reserved.

Licence number ES 100004384

For identification purposes only.

FRANK MARSHALL & CO.
121 Billinge Road, Garswood,
Ashton-in-Makerfield,
Wigan. WN4 0XD

Tel: 01744 893371

Ordnance Survey © Crown Copyright 2018. All rights reserved. Licence number 100022432. Plotted Scale - 1:1250

Promap
© LANDMARK INFORMATION GROUP